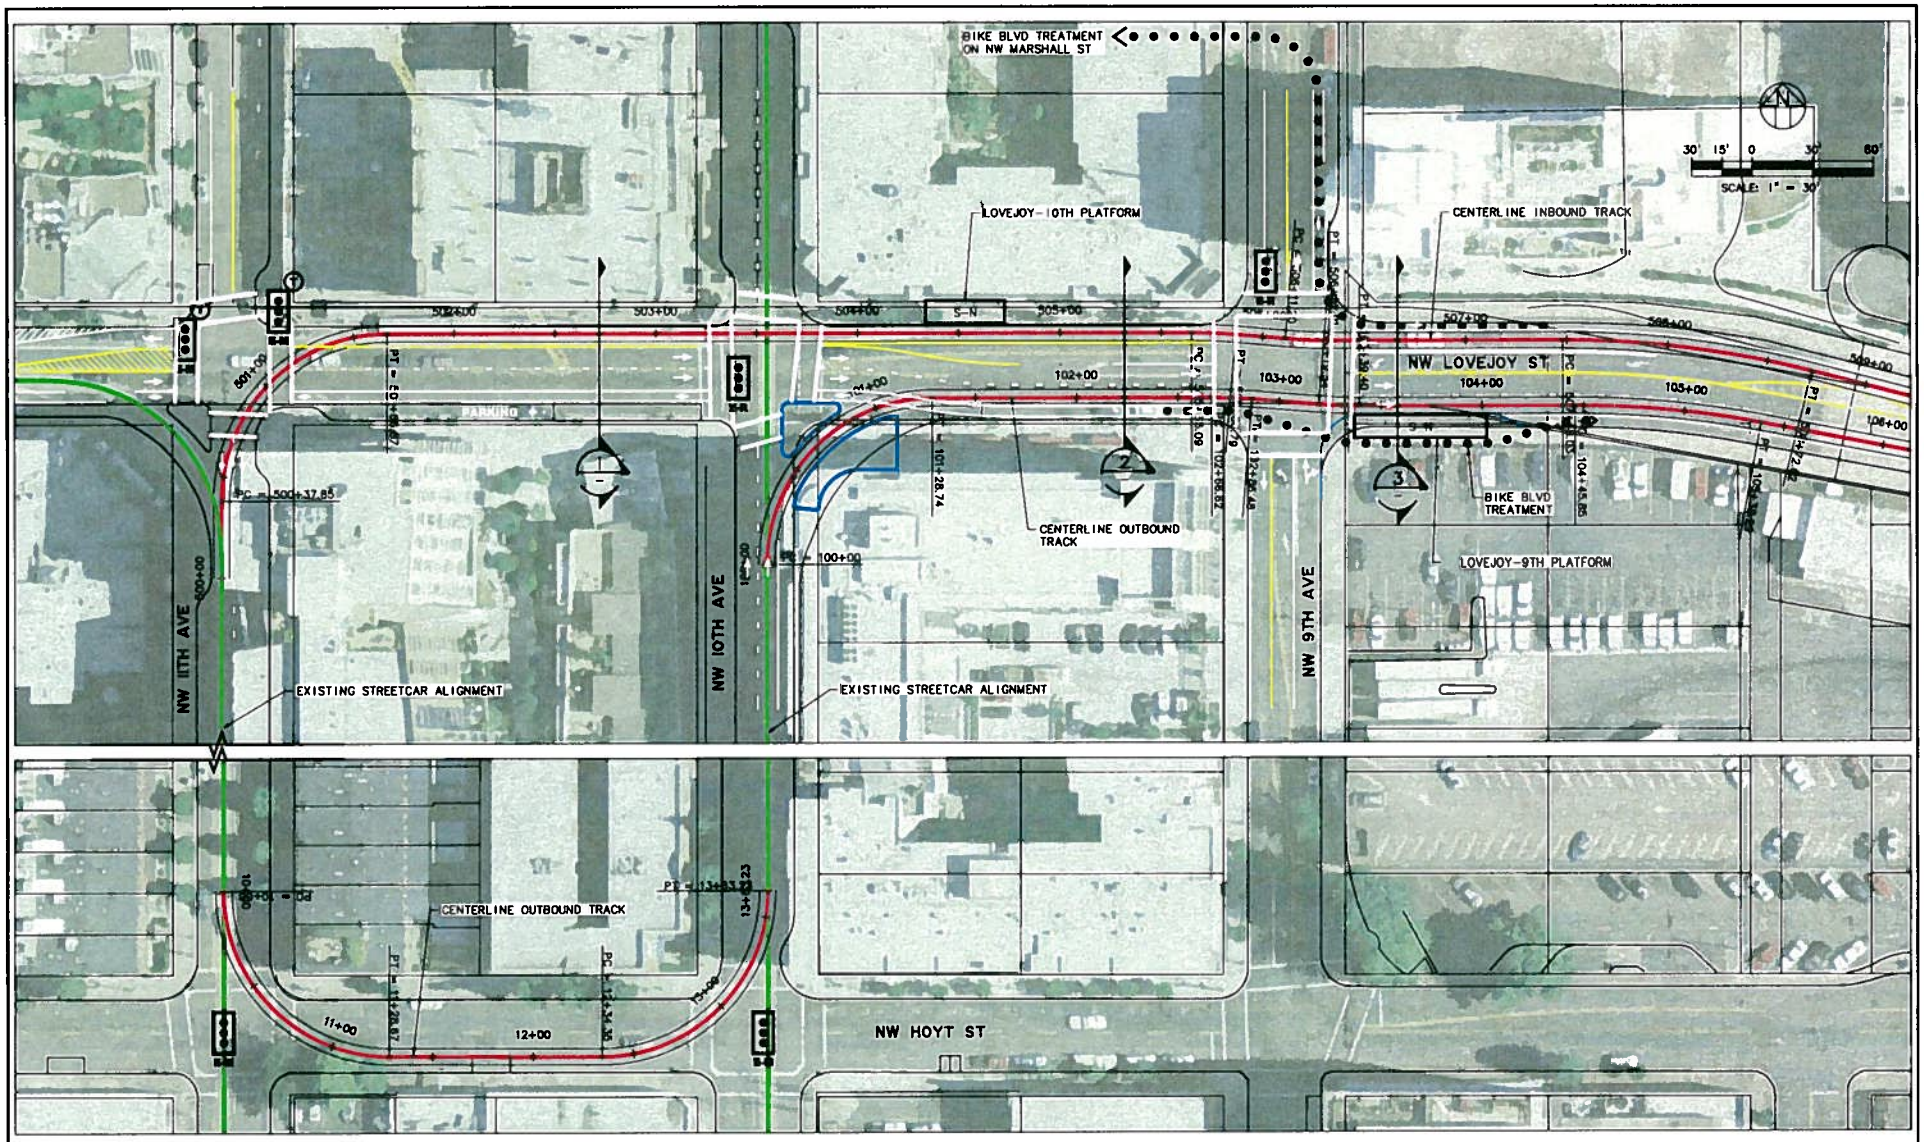

NO.	DATE	DESCRIPTION	APPD.
		REVISION	

CONSTRUCTED BY	
PROJECT COMPLETED	
MAP CORRECTED BY	
DATA ENTERED ON 1/4 SEC.MAP BY	CHECKED BY
DATA ENTERED ON DIST.MAP BY	CHECKED BY
FINAL MAP DATA	

DESIGNED BY	DATE APPROVED	
DRAWN BY	DIV. ENGINEER	
CHECKED BY		

APPROVALS:

PRINCIPAL ENGINEER REG. PROF. ENGR. NO.

CITY ENGINEER REG. PROF. ENGR. NO. 14348

CITY OF PORTLAND, OREGON
PORTLAND
OFFICE OF TRANSPORTATION

SAM ADAMS COMMISSIONER

STEVE TOWNSEN P.E. CITY ENGINEER

URS

Portland Streetcar

STREETCAR LOOP PROJECT

BASE ALIGNMENT
PEARL DISTRICT VIA LOVEJOY

1/4 SECTION	
JOB NO.	
SHEET NO.	C01
of	

5.0

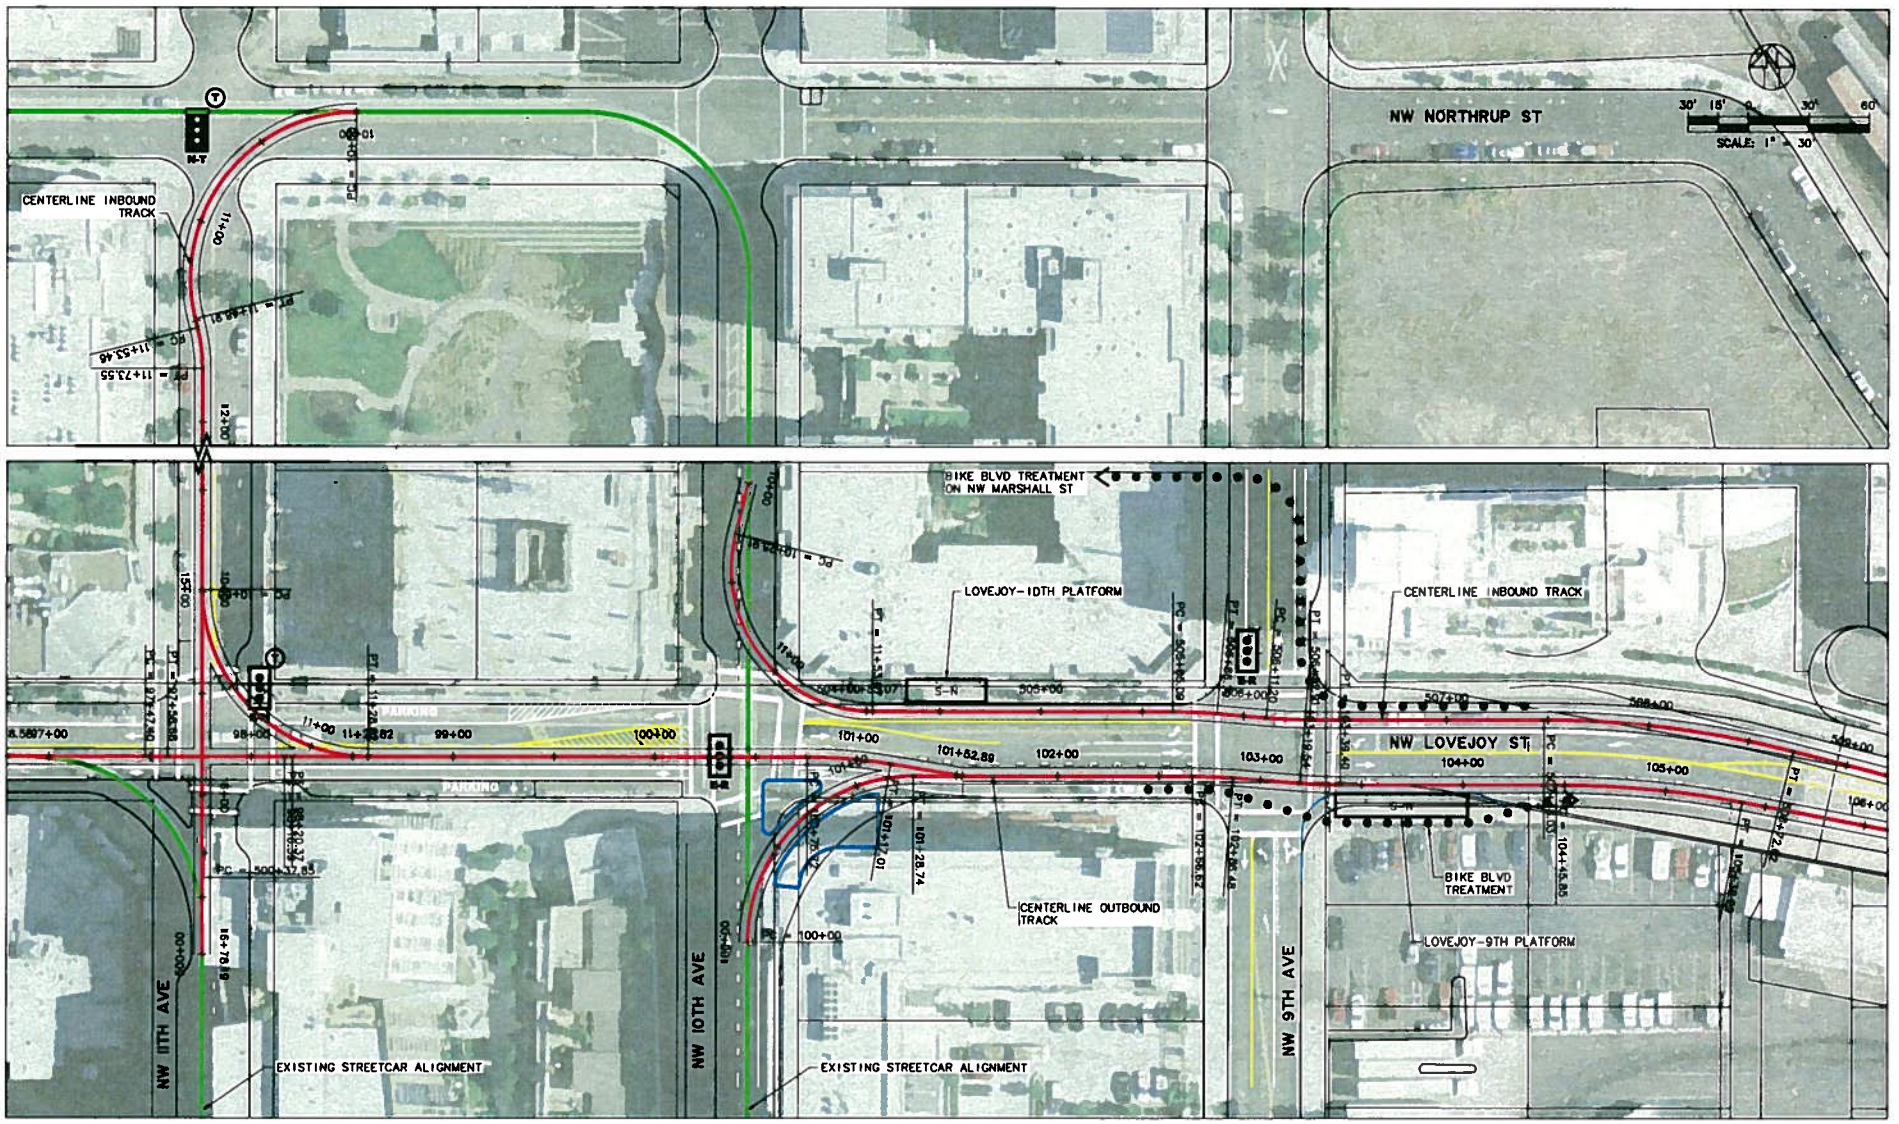

NO.	DATE	DESCRIPTION	APPD.
		REVISION	

CONSTRUCTED BY	DESIGNED BY
PROJECT COMPLETED	DRAWN BY
MAP CORRECTED BY	CHECKED BY
DATA ENTERED ON I/4 SEC.MAP BY CHECKED BY	
DATA ENTERED ON DIST.MAP BY CHECKED BY	
FINAL MAP DATA	

DATE APPROVED

DIV. ENGINEER

APPROVALS:

PRINCIPAL ENGINEER REG. PROF. ENGR. NO.

CITY ENGINEER REG. PROF. ENGR. NO. 14348

CITY OF PORTLAND, OREGON
PORTLAND
OFFICE OF TRANSPORTATION

SAM ADAMS COMMISSIONER

STEVE TOWNSEN P.E. CITY ENGINEER

URS

Portland Streetcar

STREETCAR LOOP PROJECT

DESIGN OPTION
PEARL DISTRICT VIA NORTHRUP

1/4 SECTION	
JOB NO.	
SHEET NO.	CIA

5.0